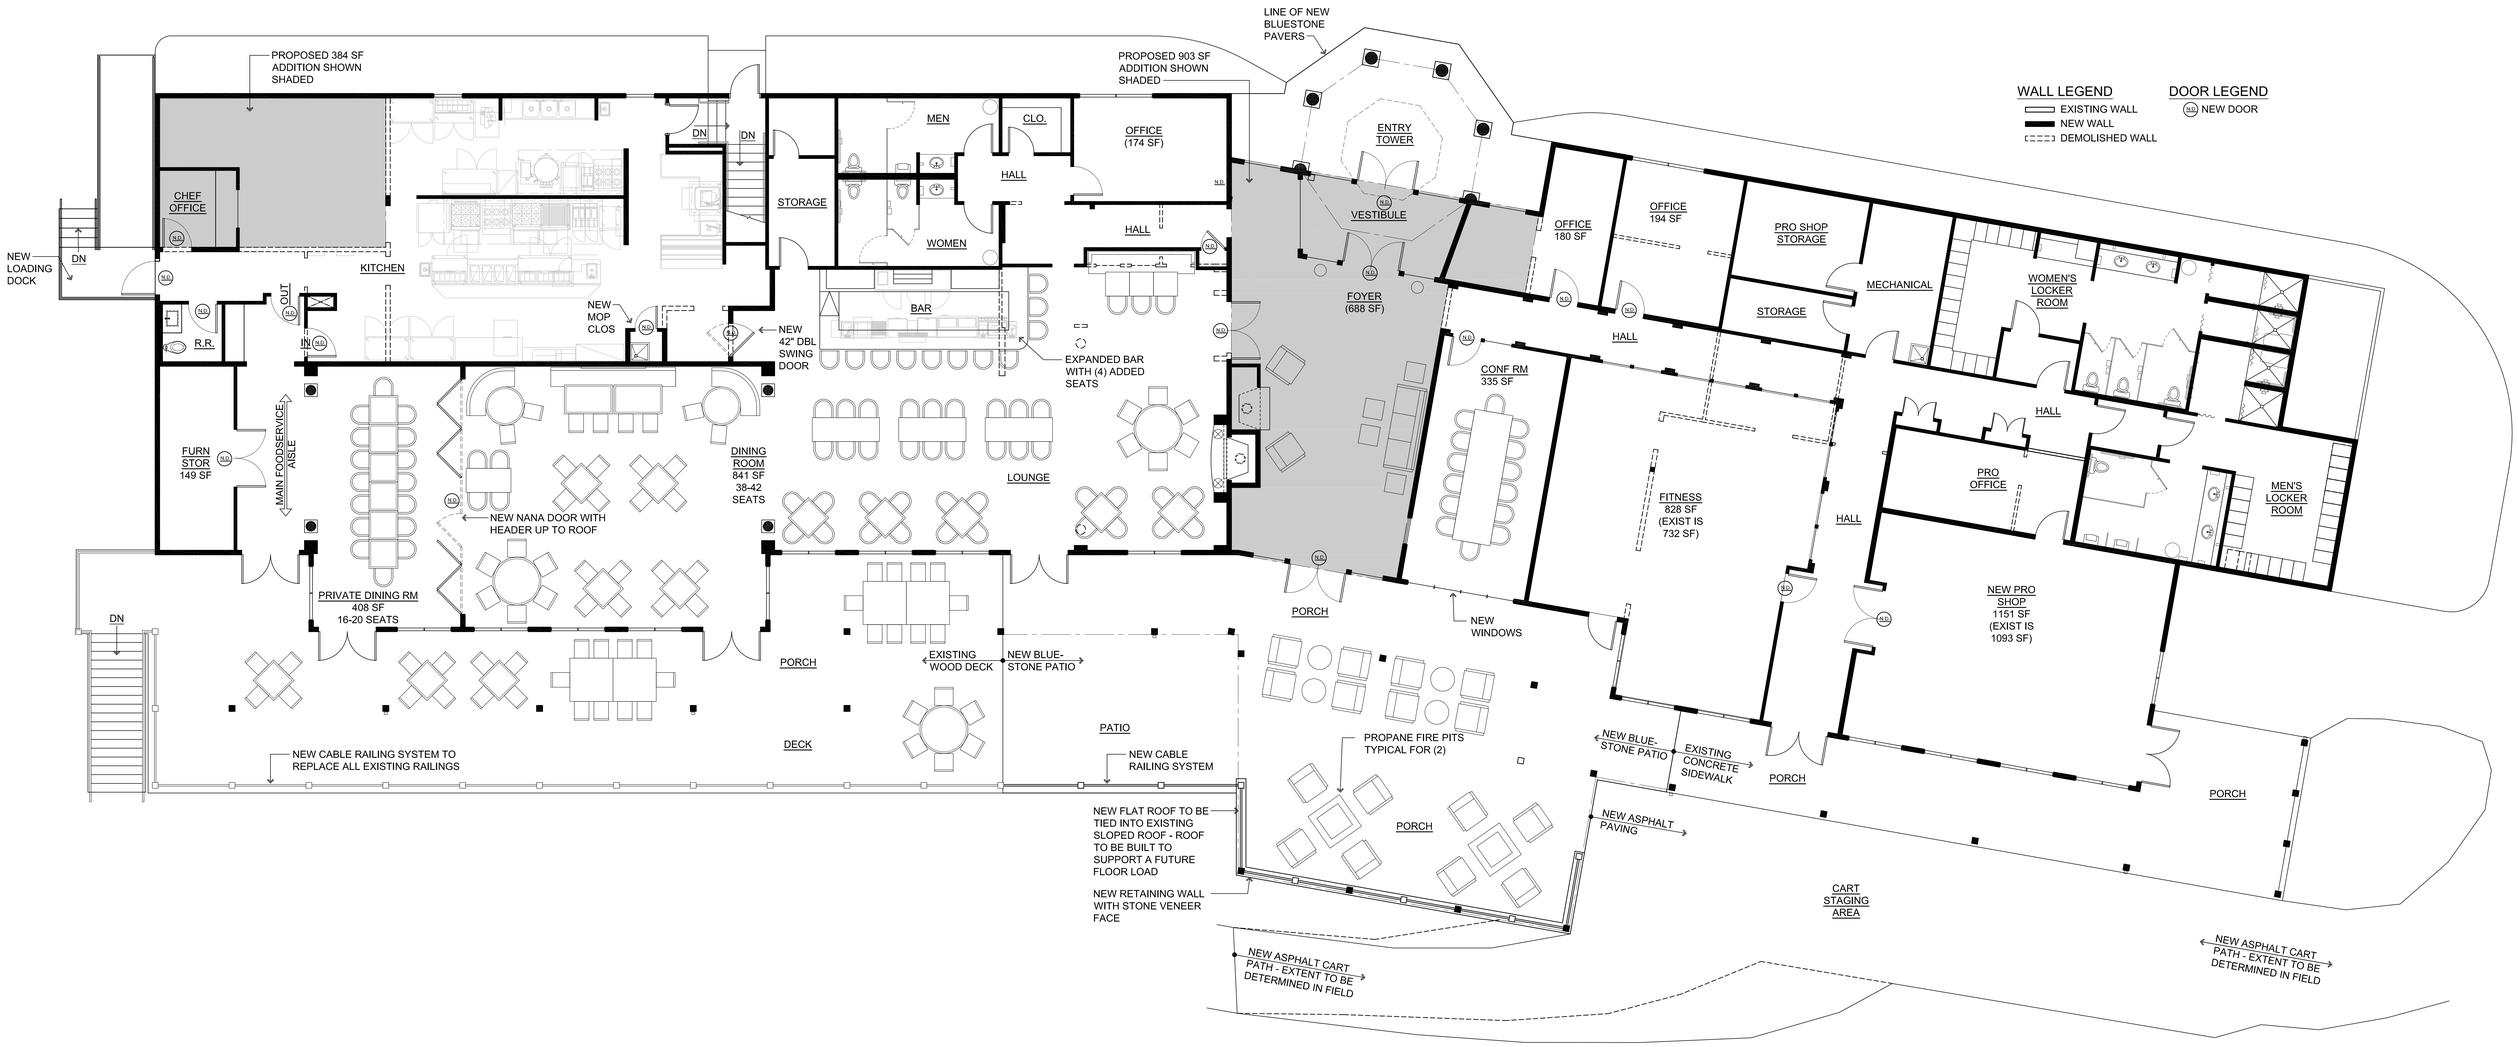
WALL LEGEND
EXISTING WALL
NEW WALL
DEMOLISHED WALL
DOOR LEGEND
N.D. NEW DOOR
PROPOSED 384 SF ADDITION SHOWN SHADED
PROPOSED 903 SF ADDITION SHOWN SHADED
LINE OF NEW BLUESTONE PAVERS
NEW LOADING DOCK
DN
CHEF OFFICE
KITCHEN
R.R.
OUT
IN
NEW MOP CLOS
STORAGE
MEN
CLO.
WOMEN
HALL
OFFICE (174 SF)
BAR
NEW 42" DBL SWING DOOR
EXPANDED BAR WITH (4) ADDED SEATS
ENTRY TOWER
VESTIBULE
FOYER (688 SF)
OFFICE 180 SF
OFFICE 194 SF
PRO SHOP STORAGE
MECHANICAL
WOMEN'S LOCKER ROOM
CONF RM 335 SF
FITNESS 828 SF (EXIST IS 732 SF)
PRO OFFICE
MEN'S LOCKER ROOM
NEW PRO SHOP 1151 SF (EXIST IS 1093 SF)
FURN STOR 149 SF
MAIN FOODSERVICE AISLE
DINING ROOM 841 SF 38-42 SEATS
LOUNGE
NEW NANA DOOR WITH HEADER UP TO ROOF
PRIVATE DINING RM 408 SF 16-20 SEATS
PORCH
EXISTING WOOD DECK
NEW BLUE-STONE PATIO
DECK
PATIO
NEW CABLE RAILING SYSTEM TO REPLACE ALL EXISTING RAILINGS
NEW CABLE RAILING SYSTEM
NEW FLAT ROOF TO BE TIED INTO EXISTING SLOPED ROOF - ROOF TO BE BUILT TO SUPPORT A FUTURE FLOOR LOAD
NEW RETAINING WALL WITH STONE VENEER FACE
NEW WINDOWS
PROPANE FIRE PITS TYPICAL FOR (2)
NEW ASPHALT PAVING
EXISTING CONCRETE SIDEWALK
CART STAGING AREA
NEW ASPHALT CART PATH - EXTENT TO BE DETERMINED IN FIELD